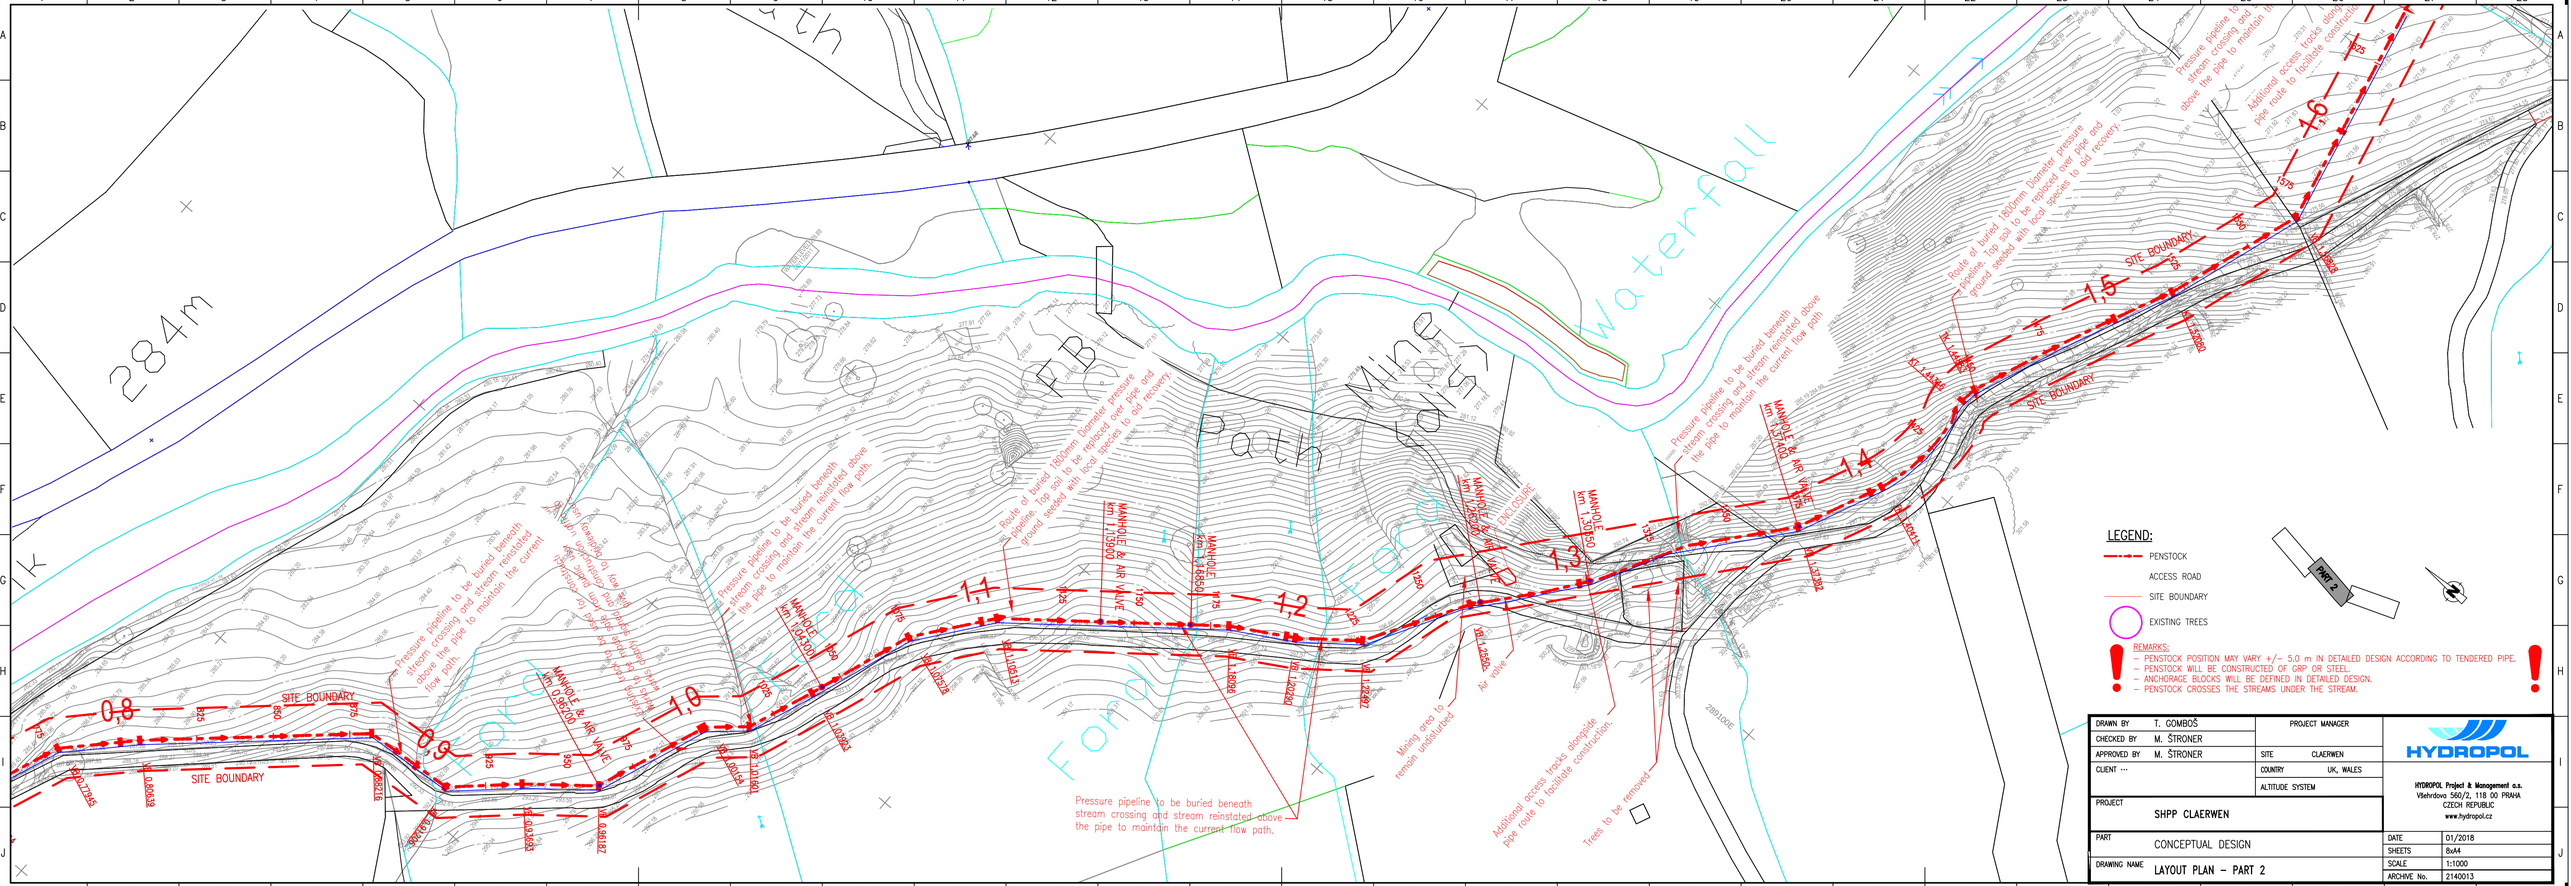

DRAWN BY	T. GOMBOŠ	PROJECT MANAGER	HYDROPOL
CHECKED BY	M. ŠTRONER		
APPROVED BY	M. ŠTRONER	SITE CLAERWEN	
CLIENT ···		COUNTRY UK, WALES	HYDROPOL Project & Management a.s. Všehrdova 560/2, 118 00 PRAHA CZECH REPUBLIC www.hydropol.cz
		ALTITUDE SYSTEM	
PROJECT	SHPP CLAERWEN		
PART	CONCEPTUAL DESIGN	DATE	01/2018
		SHEETS	8xA4
DRAWING NAME	LAYOUT PLAN – PART 2	SCALE	1:1000
		ARCHIVE No.	2140013